Do not scale from drawing. Use figured dimensions only.

All dimensions to be checked on site by the contractor and any discrepancies to be notified to the architect prior to works being carried out.

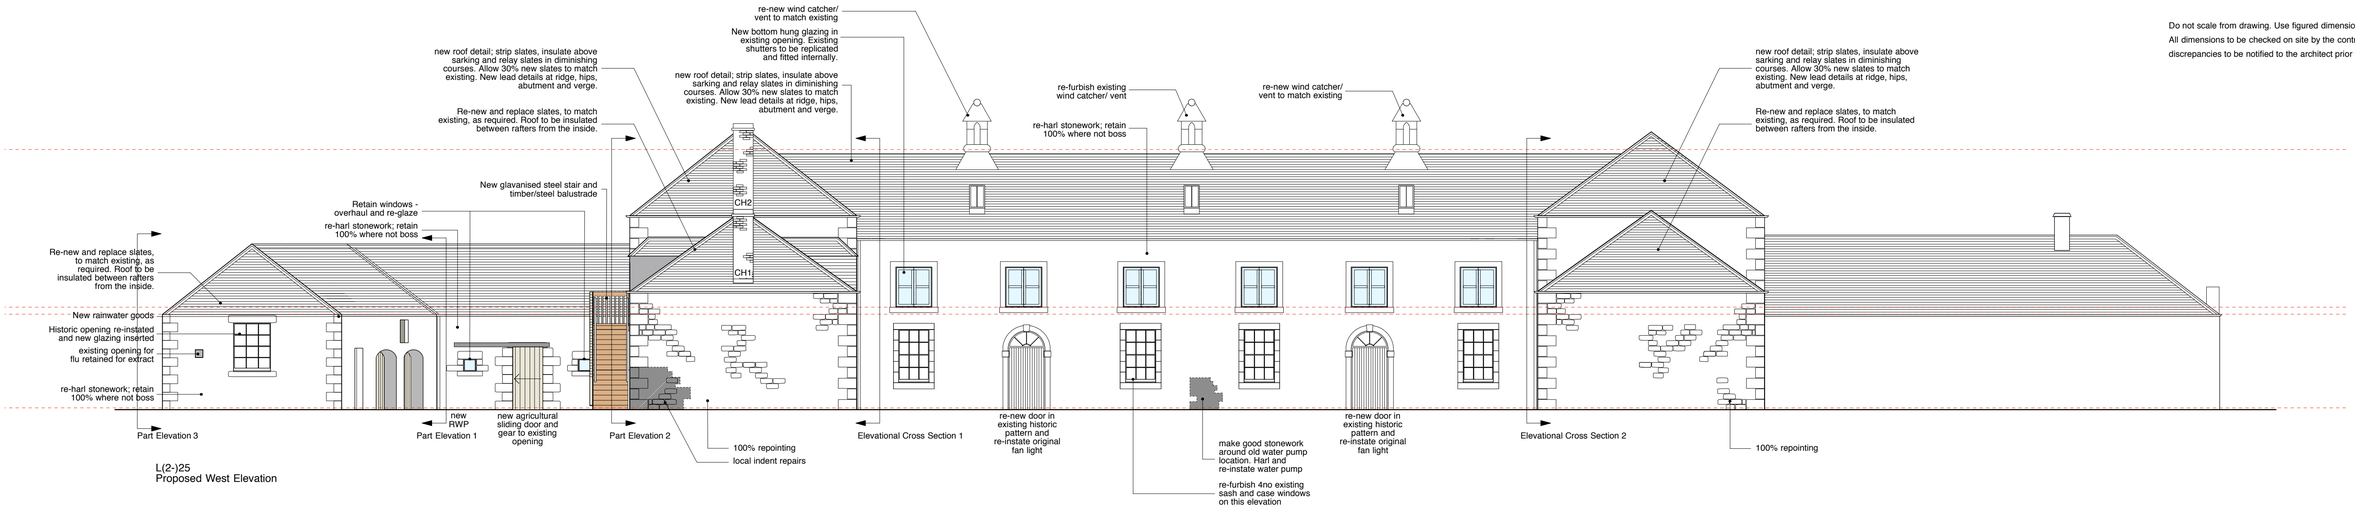

L(2-)25
Proposed West Elevation

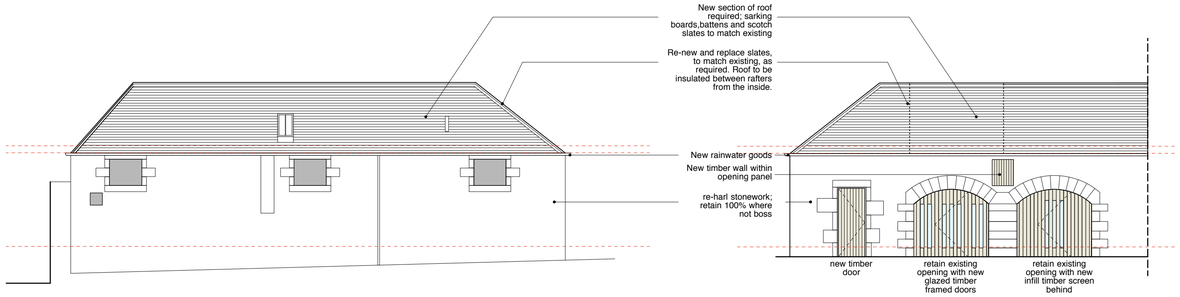

L(2-)26.1
Part Elevation 3

L(2-)26
Part Elevation 1

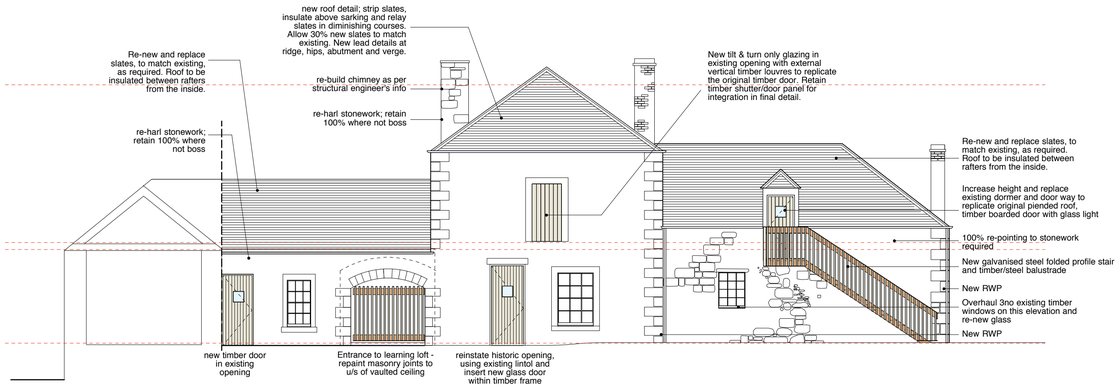

L(2-)27
Part Elevation 2

L(2-)28
Proposed Elevational Cross Section 1

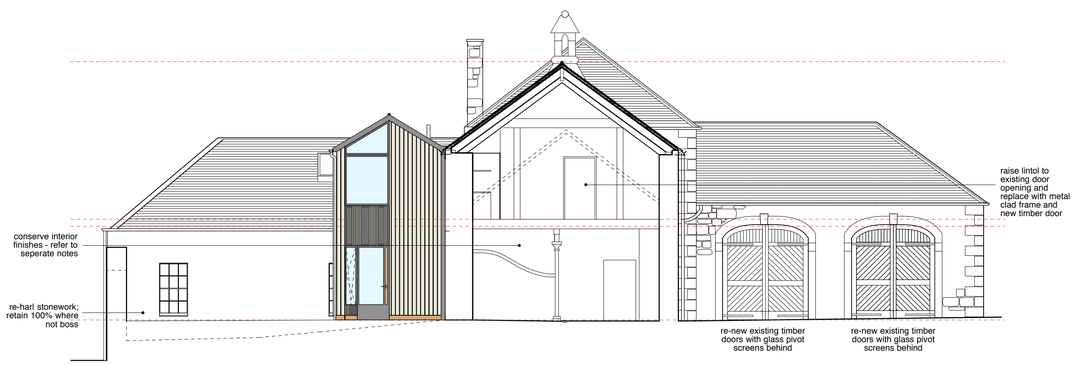

L(2-)29
Proposed Elevational Cross Section 2

A 13/3/13 ISSUED FOR PLANNING

Revisions: STAGE D

Title:	Stables Proposed Elevations
Project:	Cambo Stables
Client:	Cambo Insitute
Drawing No:	G1337_L(2-)25-29
Revision:	B
Scale:	1:100 @ A1
Date:	February 2012
CAD Ref:	-(--)----

PAGE \ PARK

Page \ Park Architects

20 James Morrison Street, Glasgow G1 5PE, UK

T 0141 553 5440 F 0141553 5441

mail@pagepark.co.uk www.pagepark.co.uk